166677

UNIT 303

SCALE 1/2"=1'-0

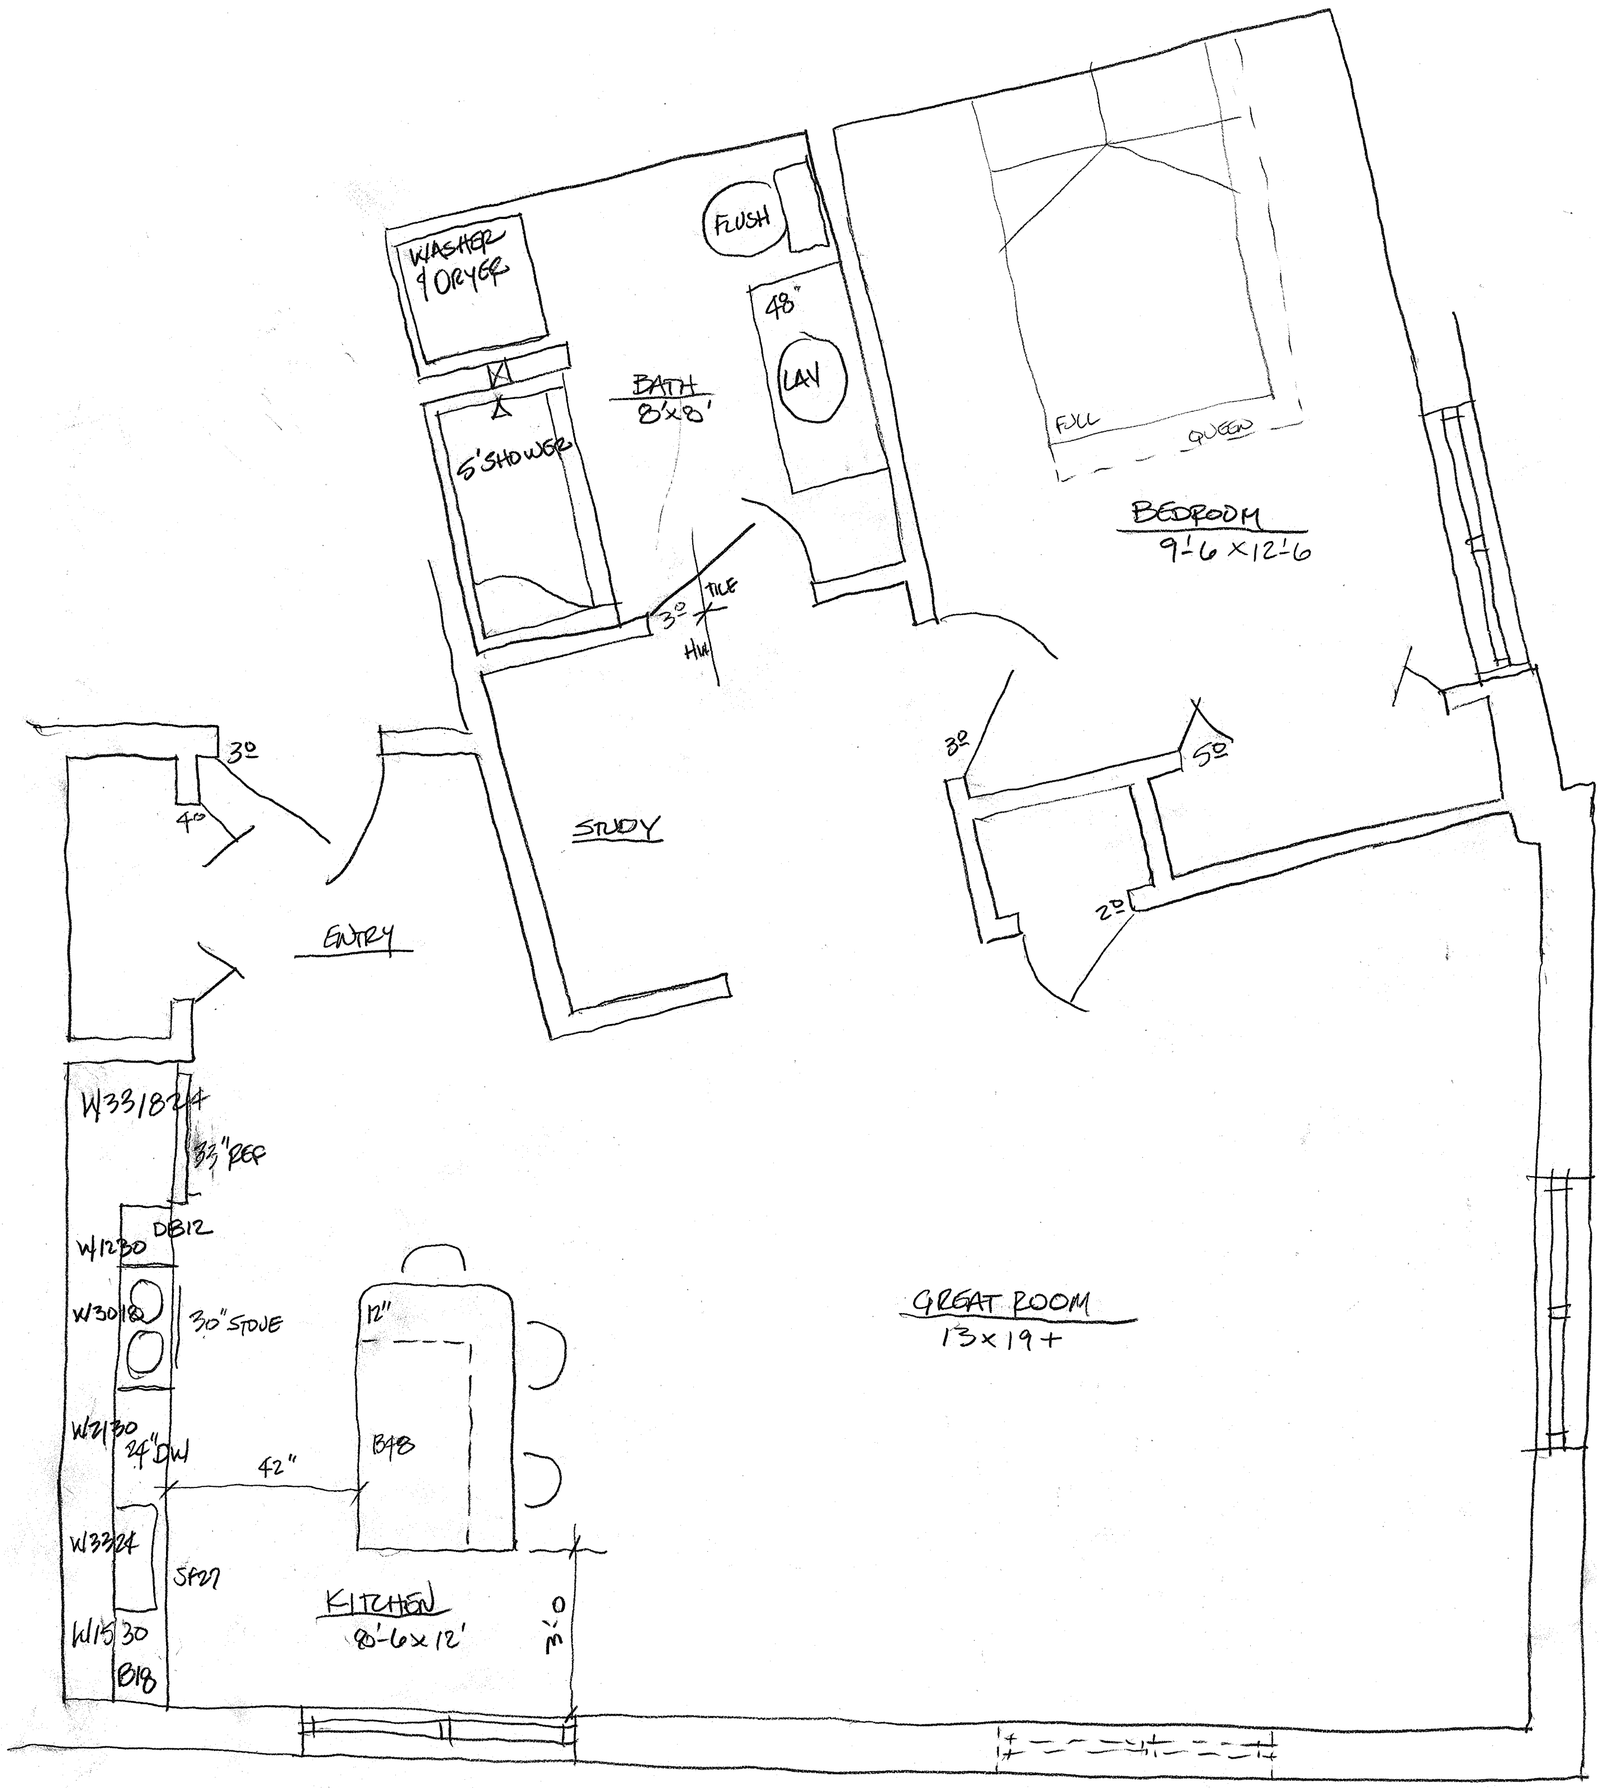

Sheet No. A303	DCgreen Dick Campbell, LLC SAVE ENERGY · BUILD GREEN	Client/Project THE McCLELLAN Location 26 CUMBERLAIN STREET BRUNSWICK, ME UNIT 303	DCampbell Dick Campbell, LLC. Design / Build Contractor www.DCGreenMaine.com	321 River Road Orrington, ME 04474 p: 207-745-7748 f: 207-825-4861 dickcampbellllc@yahoo.com	Date 11-28-16 Job No. Project No.	Scale 1/2"=1'-0 Drawn By RHC Checked By	Revisions	