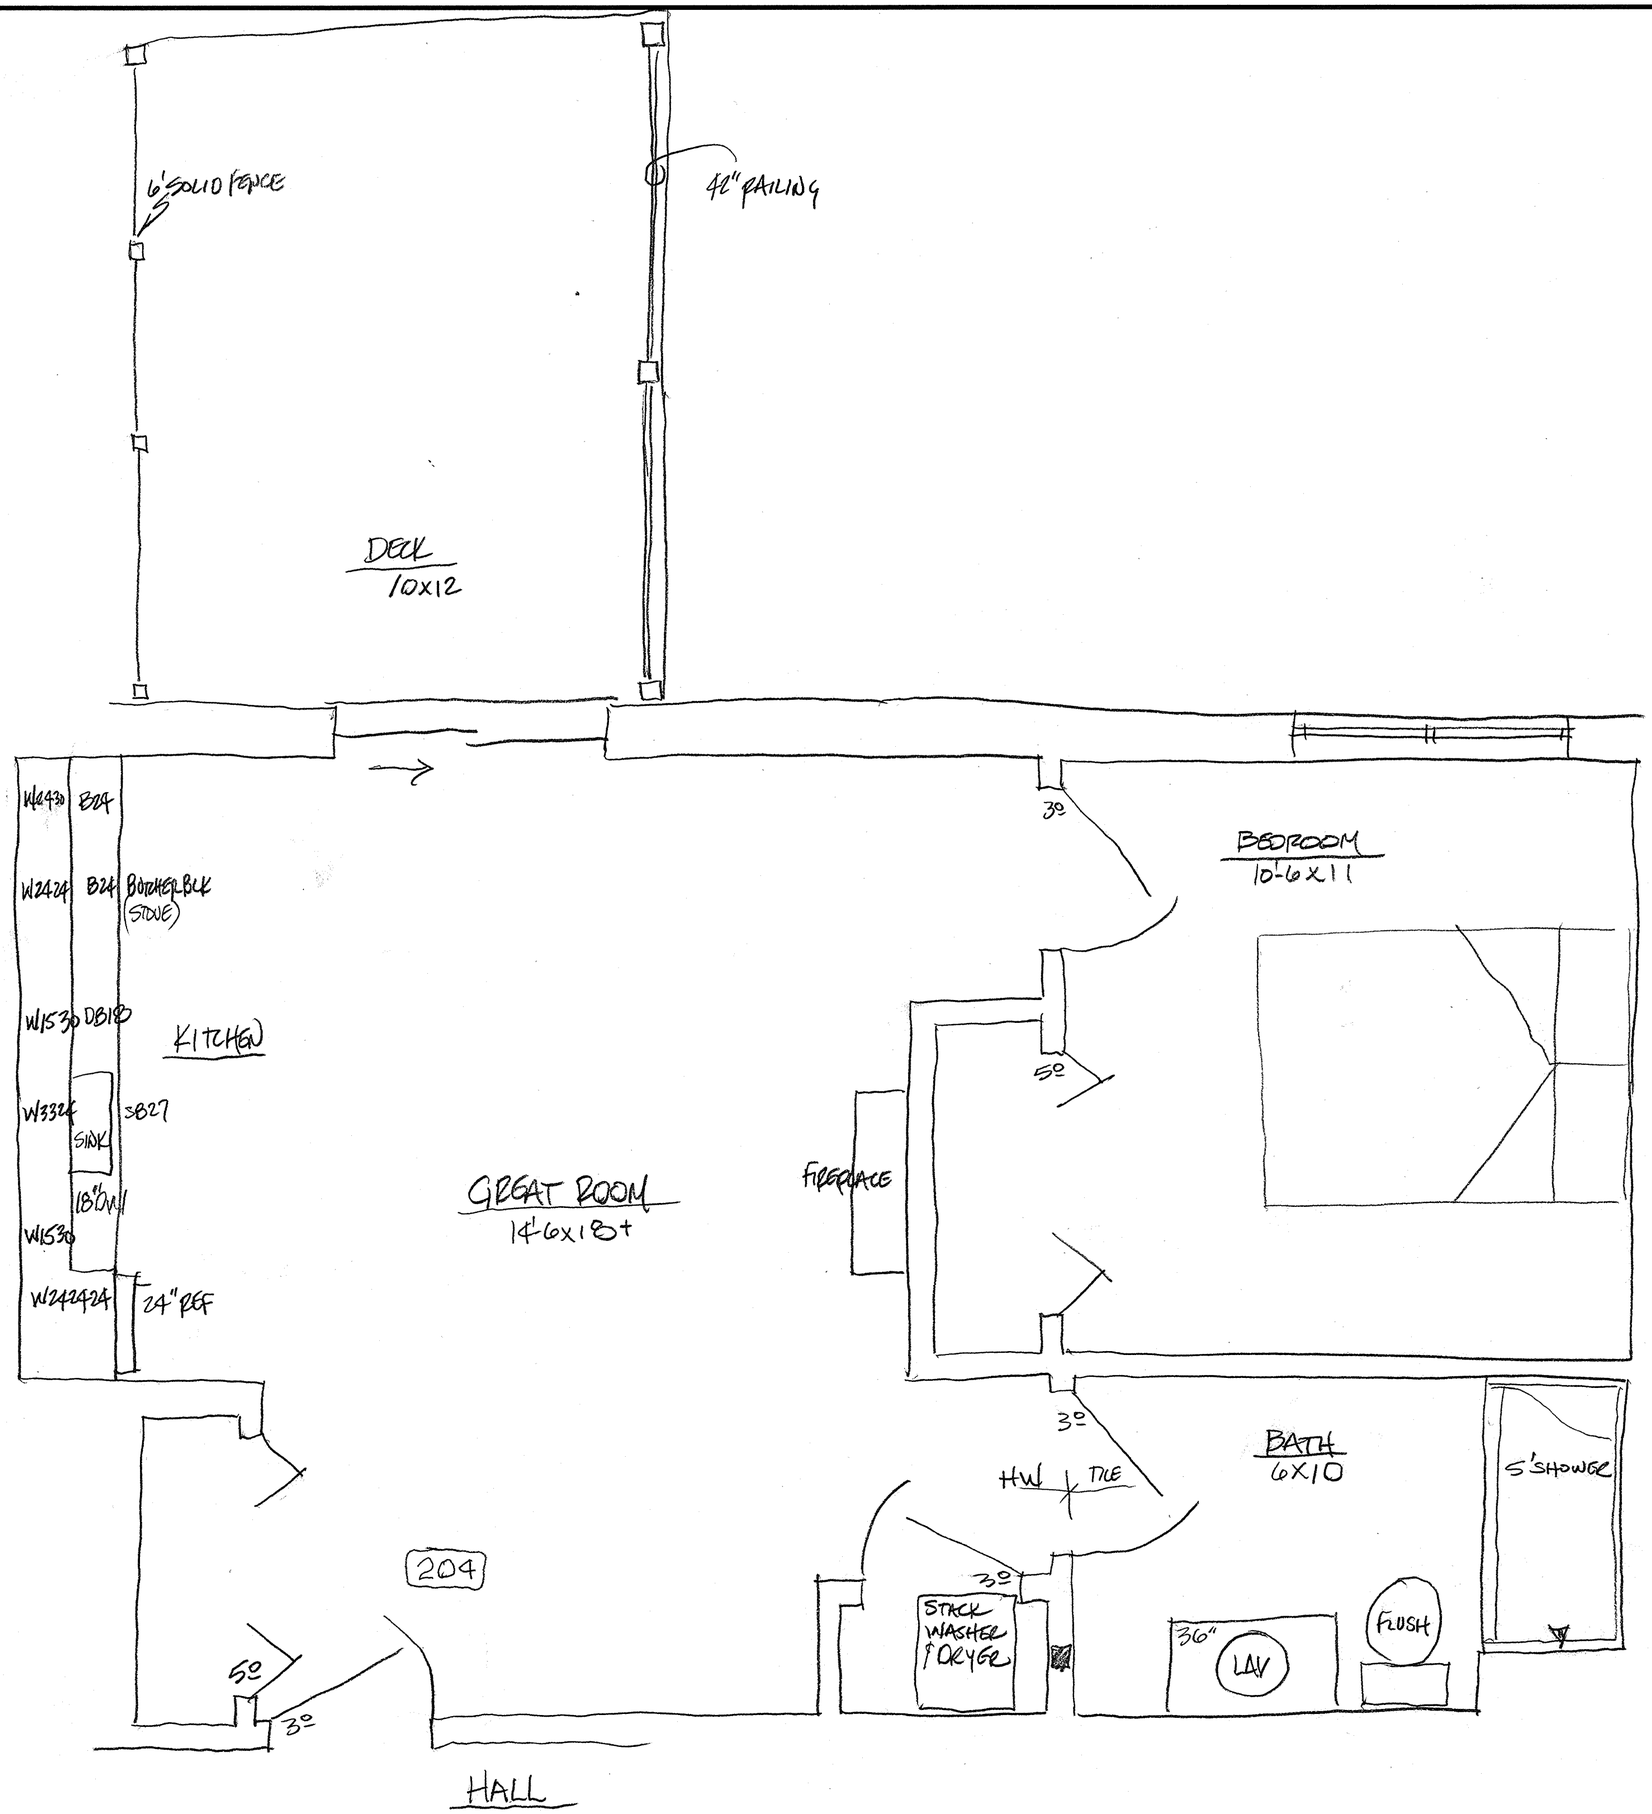

166677

Revisions	
Scale	1/2"=1'-0
Drawn By	BHC
Checked By	
Date	12-4-16
Job No.	
Project No.	

DCampbell
Dick Campbell, LLC.
Design / Build Contractor
www.DCGreenMaine.com

321 River Road
Orrington, ME 04474
p: 207-745-7748
f: 207-825-4861
dickcampbellllc@yahoo.com

Client/Project: THE McLELLAN

Location: 24 CUMBERLAND STREET BRUNSWICK, ME

UNIT 204

DCgreen Dick Campbell, LLC.
SAVE ENERGY · BUILD GREEN

Sheet No.
A204